KEYED NOTES

Mark	Description
1	Power provided for mechanical controls. Coordinate exact location and type of connection with mechanical controls contractor.

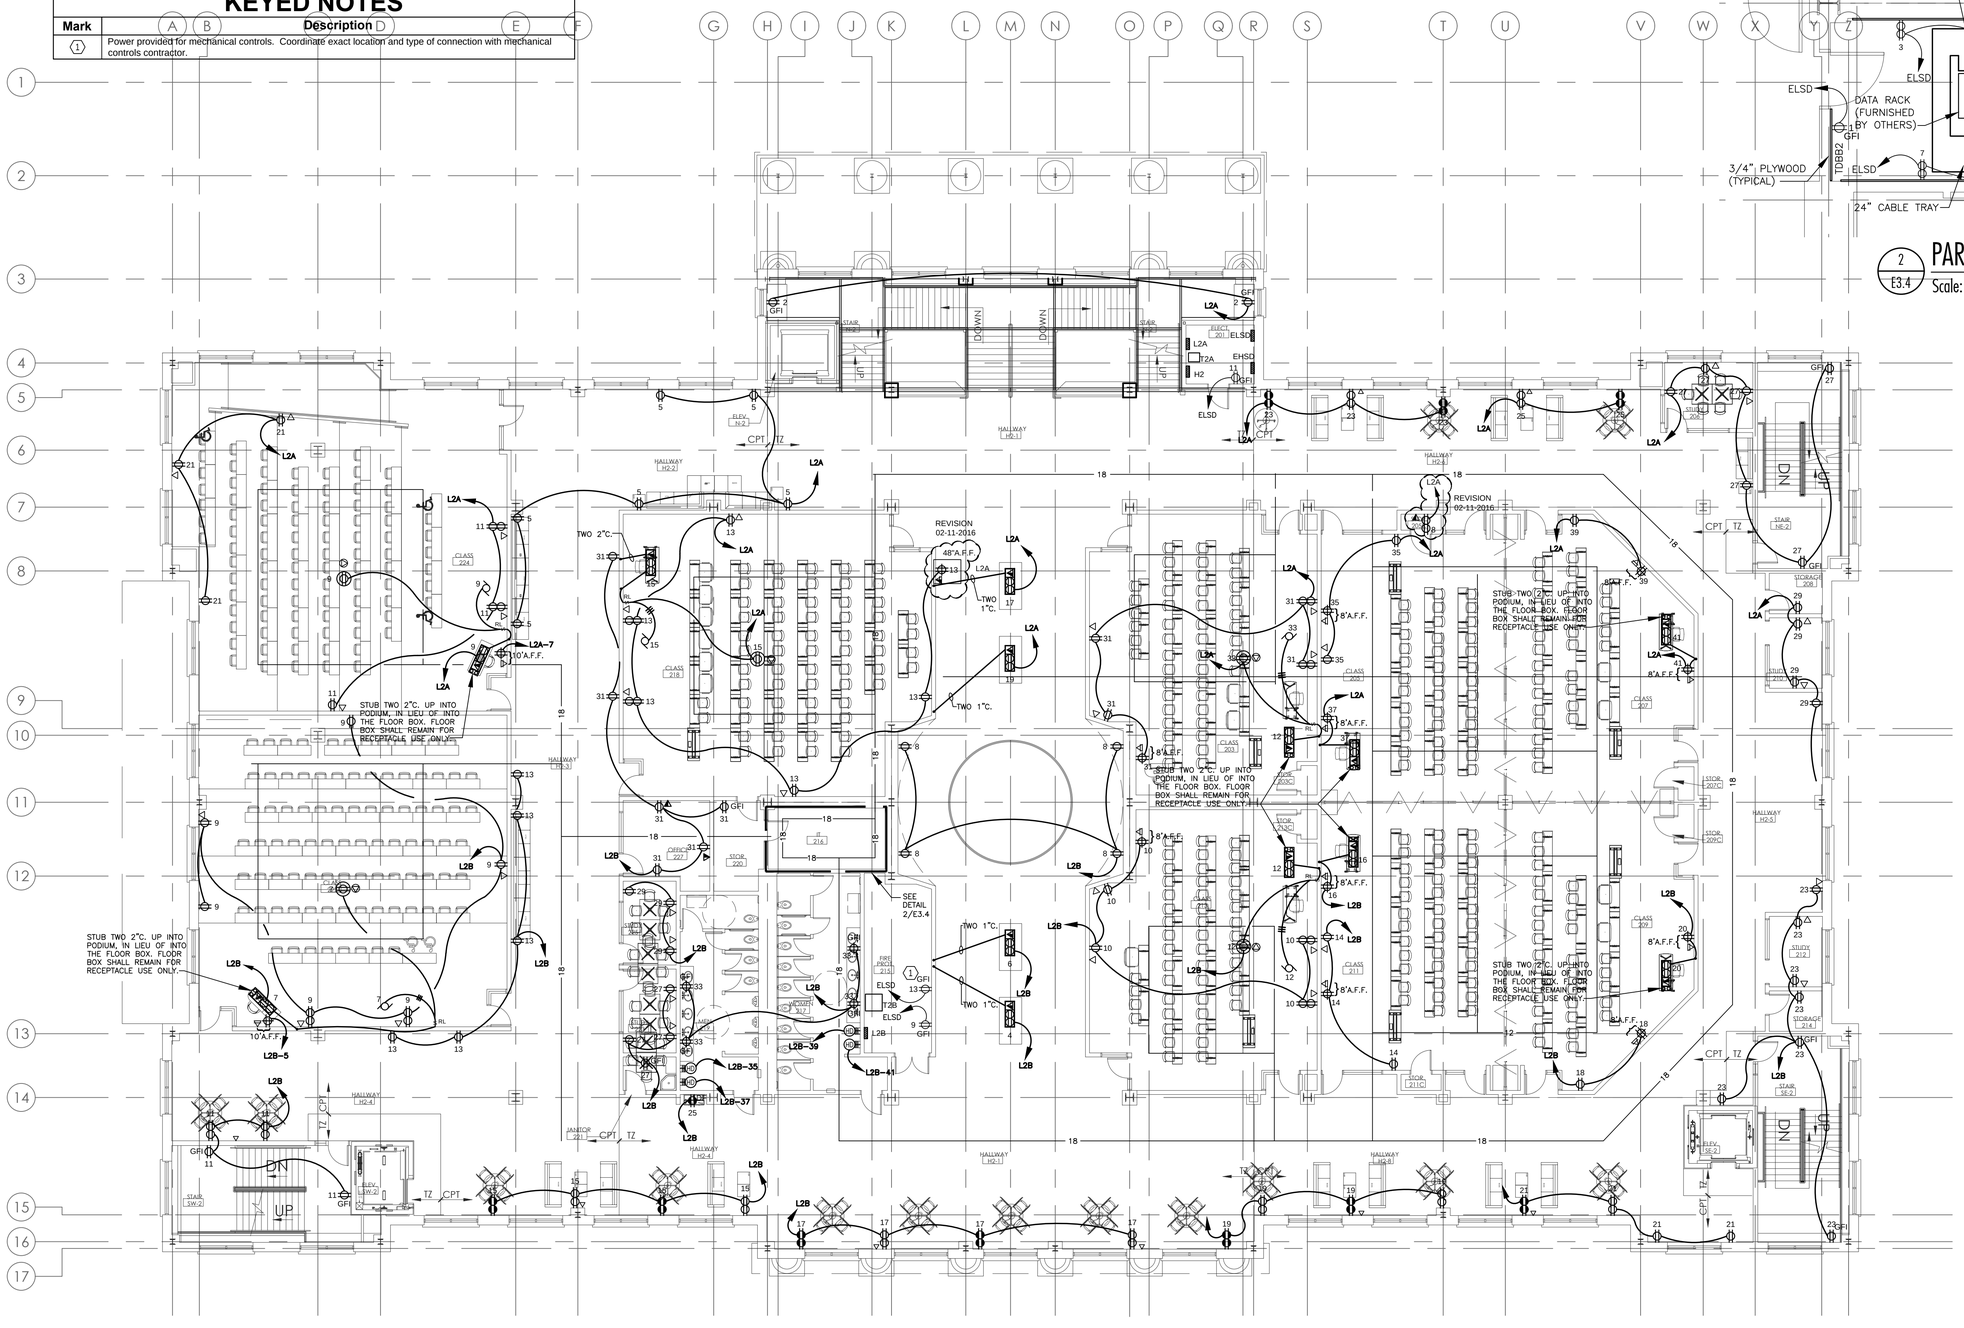

1 E3.4 POWER PLAN - LEVEL 2
Scale: 3/32" = 1'- 0"

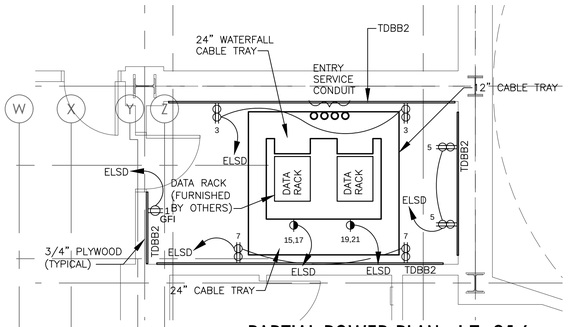

2 E3.4 PARTIAL POWER PLAN - I.T. 216
Scale: 1/4" = 1'- 0"

BELINDA STEWART ARCHITECTS, P.A
61 N. DUNN STREET, P.O. BOX 867
EUPORA, MISSISSIPPI 39744
662.258.6405 & 662.258.6452
bsa@belindastewartarchitects.com
www.belindastewartarchitects.com

THE POWER SOURCE PLLC
945 MADISON AVE.
MADISON, MS 39110
VOICE (601) 605-4820
FAX (601) 605-4875
TPS PROJ. # 10070

Classroom Bldg with Parking
Mississippi State University GS#105-345
CD Set
MISSISSIPPI STATE, MISSISSIPPI

PROJECT #: 1003.3
DATE: 06-28-2013
REVISION: 02-11-2016
SHEET:
POWER PLAN
E3.4