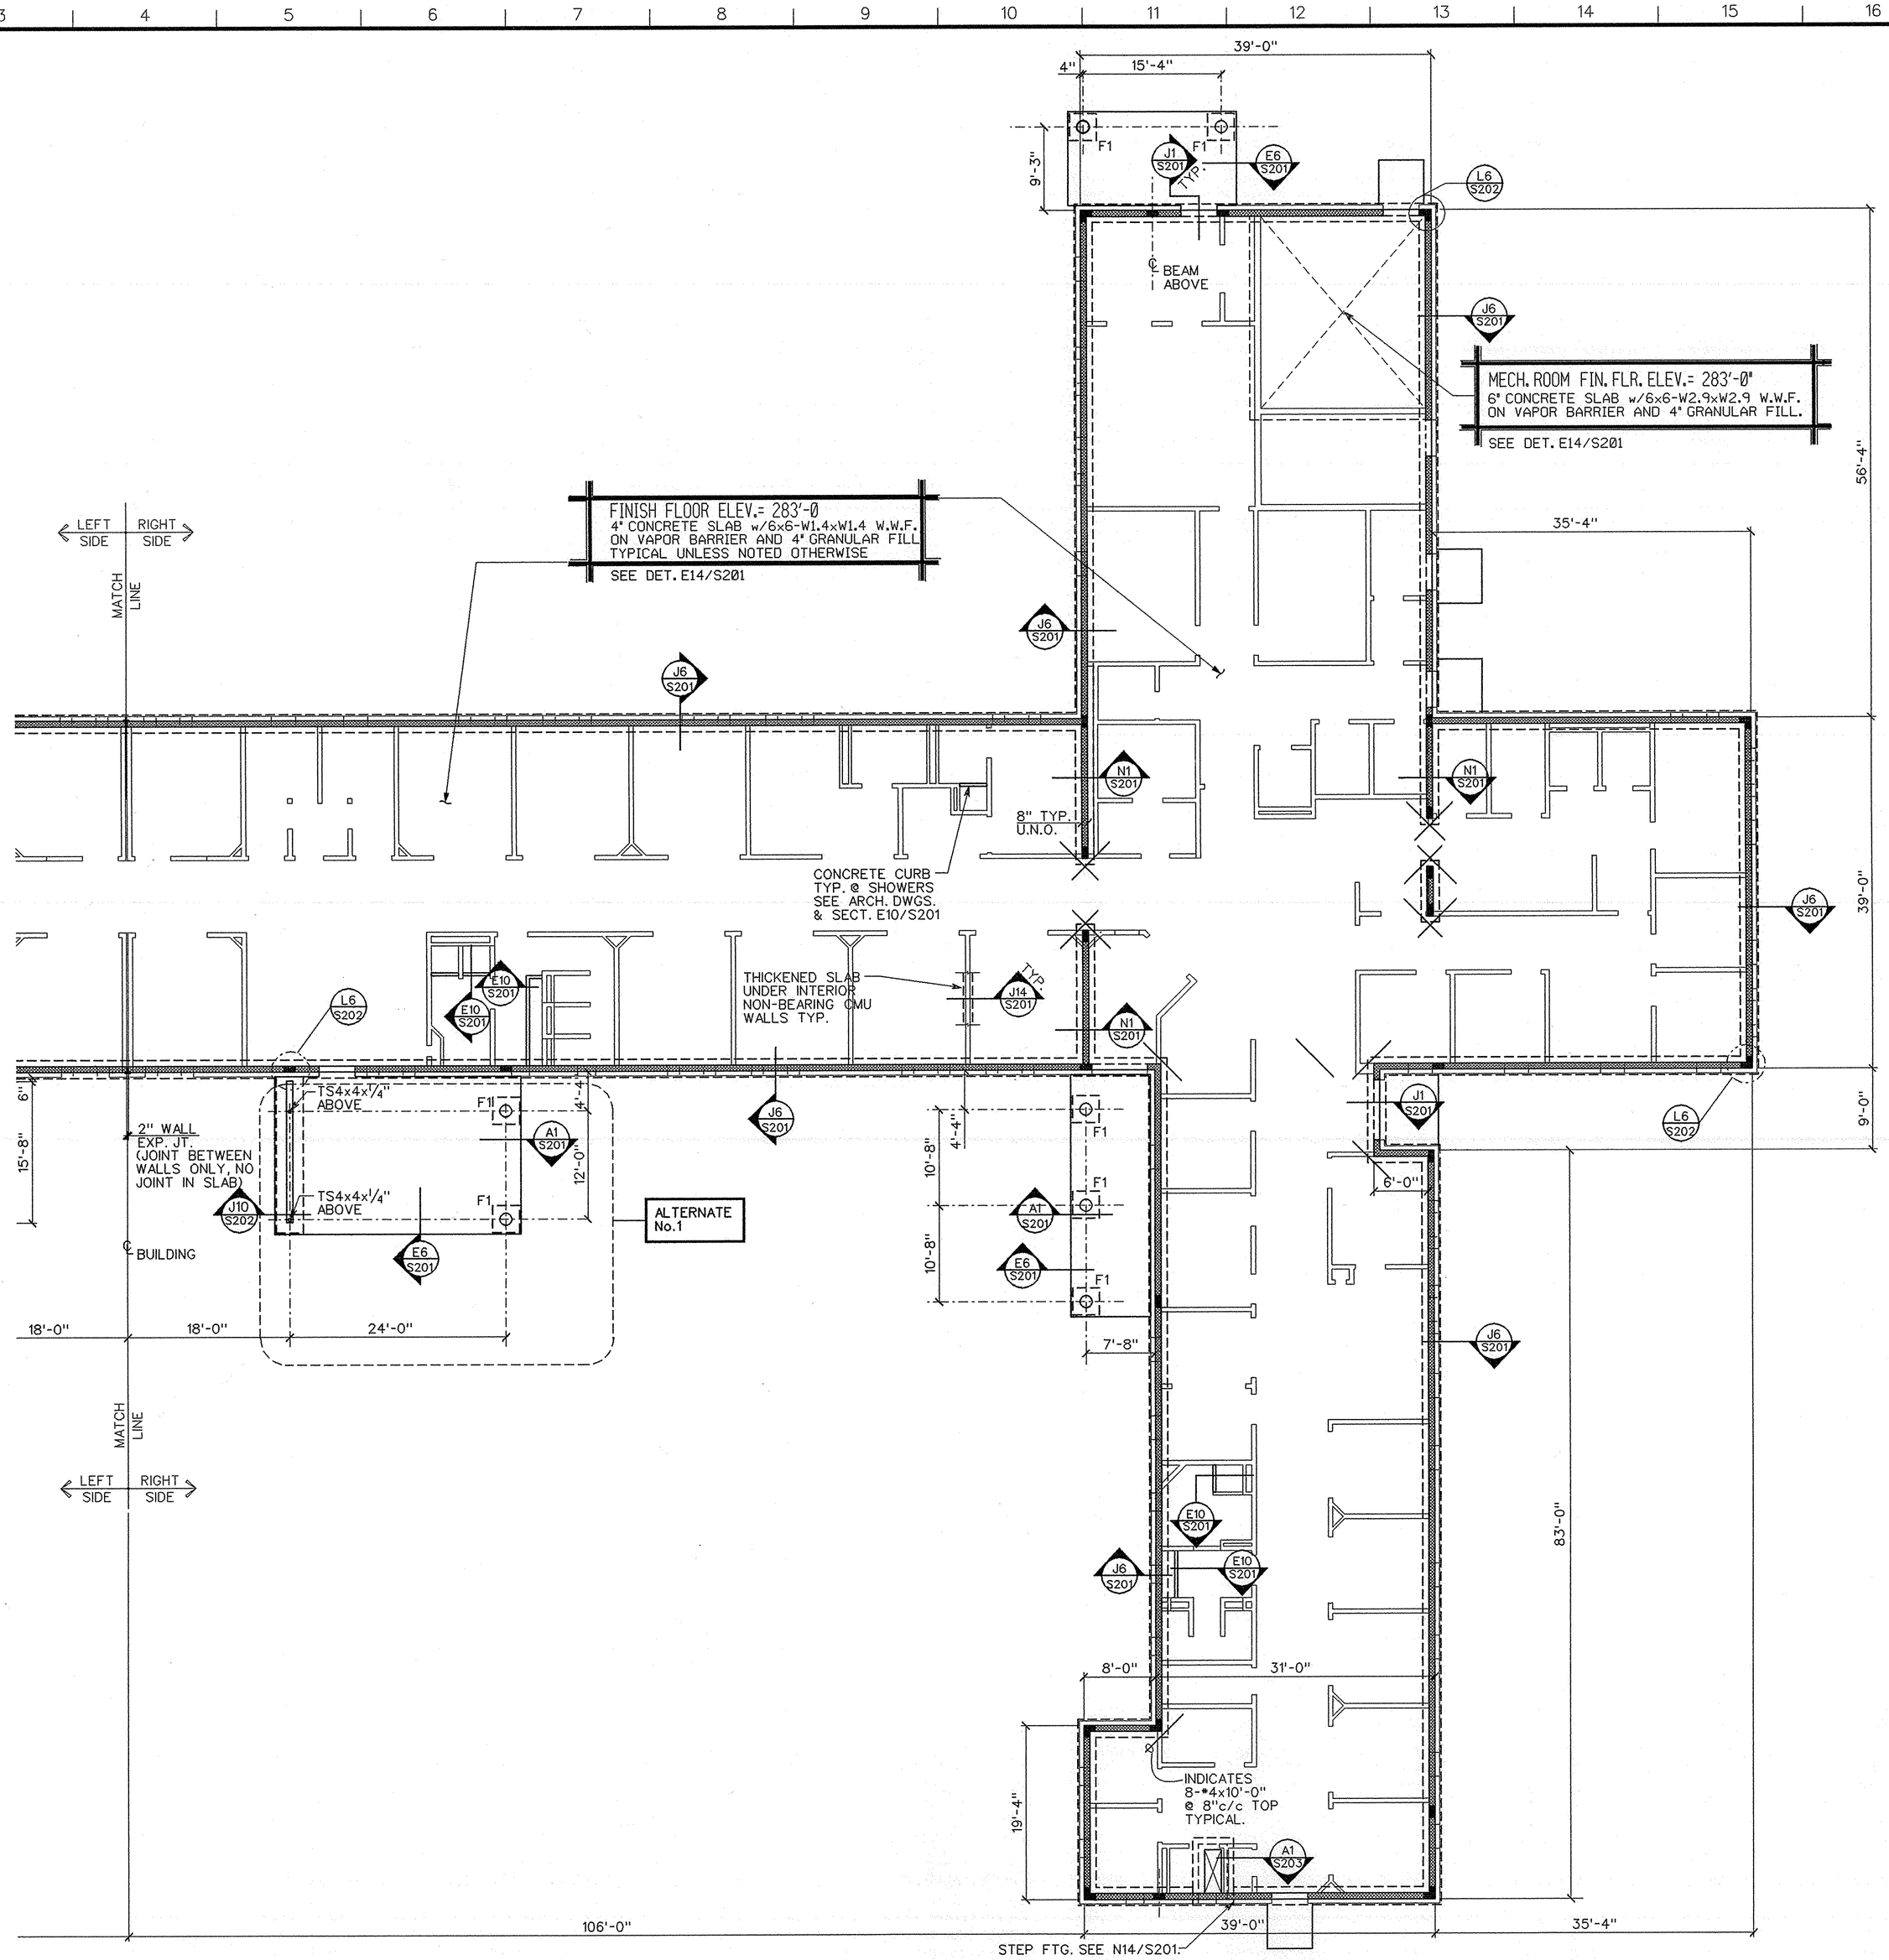

A1

1/8" = 1'-0"

FOUNDATION /FIRST FLOOR PLAN – UNIT "B" HOUSING POD BUILDING (RIGHT SIDE)

NOTES

1.) FOR COLUMN FOOTING SCHEDULE SEE A14/S201.

2.) FOR BOND BEAM & PRECAST LINTEL BEAM SCHEDULE SEE G1/S202.

3.) FOR DIMENSIONS NOT SHOWN SEE ARCHITECTURAL DRAWINGS.

4.) FOR TYPICAL CMU WALL & WALL FOOTING DETAILS SEE SHEET S202.

5.) SEE ARCH. DWGS. FOR RECESSED /SLOPED SLABS AT SHOWERS AND FLOOR DRAIN LOCATIONS.

6.) ALTERNATE No.1 - CANOPY COLUMN AND PORCH SLAB.

7.) FOR MECH. PAD SECTION SEE A14/S202.

KEY LEGEND

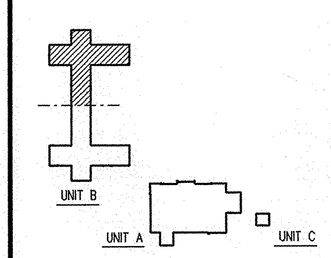

Stanley D. Lindsey & Associates, Ltd.
STRUCTURAL ENGINEERS
2244 Metrocenter Blvd., Suite 208
Nashville, Tennessee 37228-1320
Project Number 95-3490

McCARTY ARCHITECTS
PROFESSIONAL ASSOCIATION
MAILING ADDRESS: P.O. BOX 440 TUPELO, MS 38802
OFFICE ADDRESS: 533 WEST MAIN STREET TUPELO, MS 38801
TELEPHONE: (601) 844-4400
FAX: (601) 844-0500

PROJECT NO: • 94123

CAD FILE NO: •

DATE ISSUED: • 20 JUN. 97

DRAWN BY: • J.S./R.L.W.

CHECKED BY: • T.S.

REVISION/DATE: •

PROJECT TITLE
DEPARTMENT OF MENTAL HEALTH
REGIONAL PSYCHIATRIC HOSPITAL
GS• 400-010
TUPELO, MISSISSIPPI

SHEET NUMBER
S103

Plot Date: