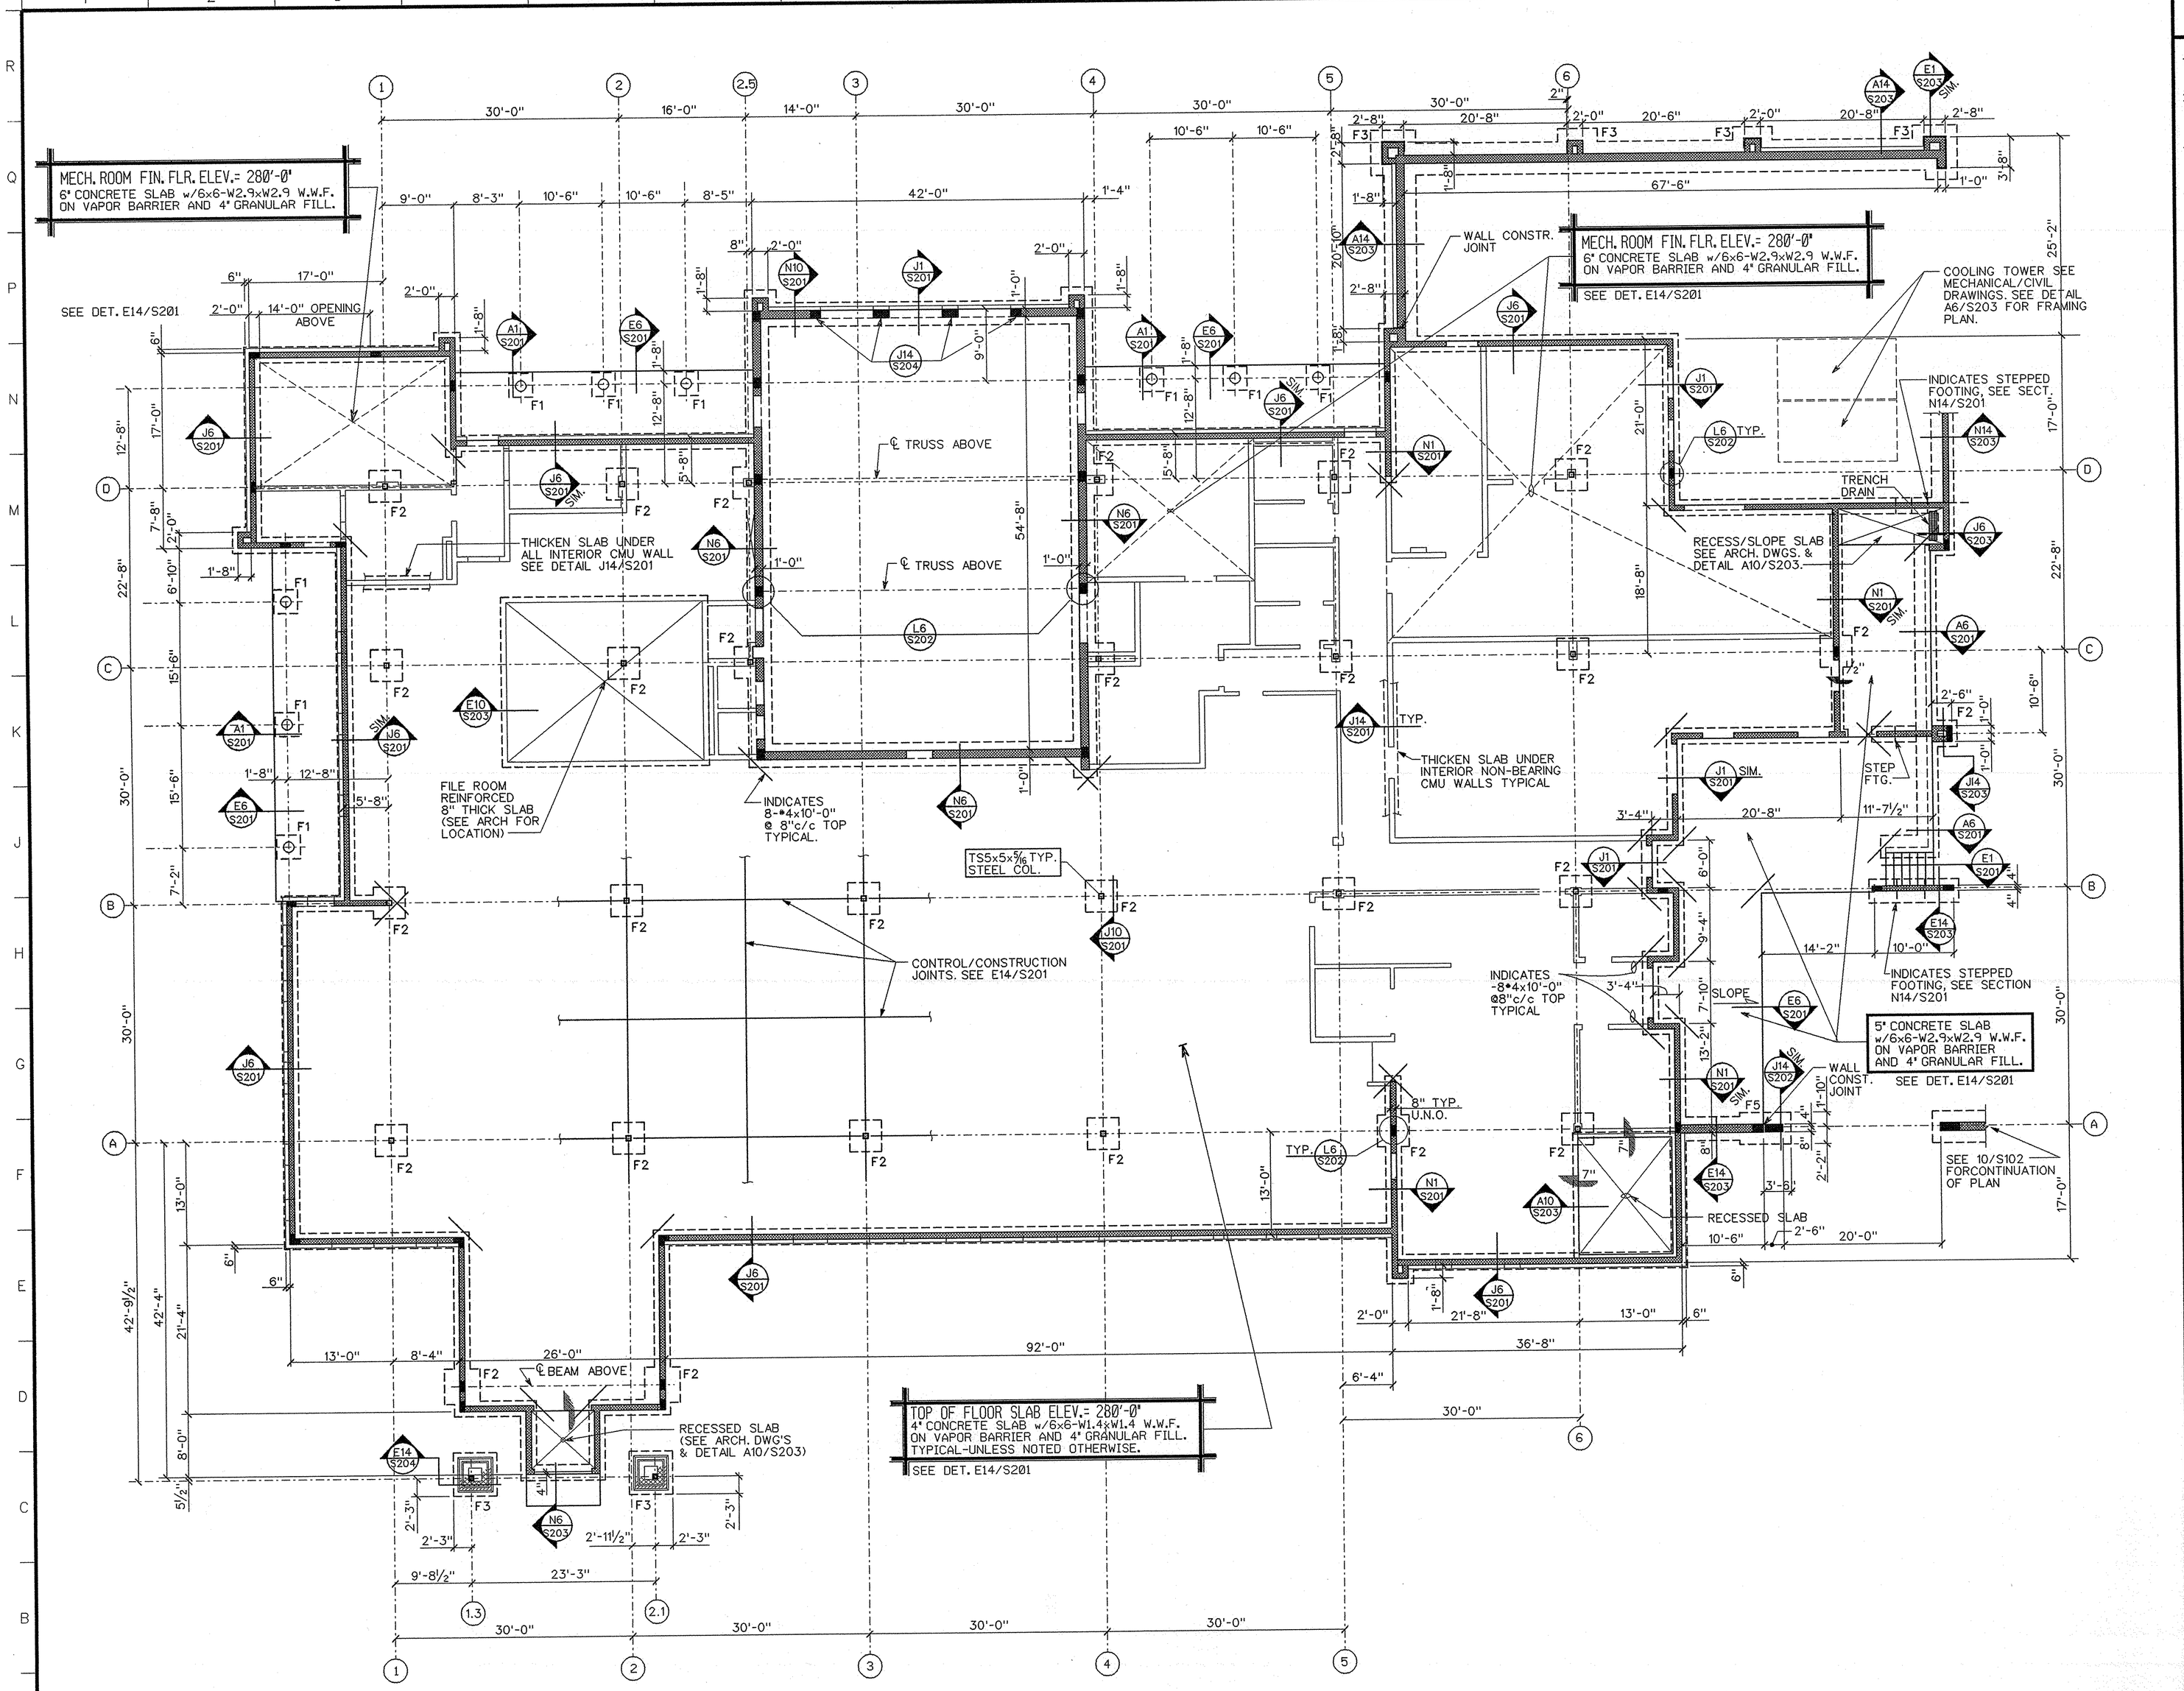

A1 | FOUNDATION /FIRST FLOOR PLAN – UNIT "A" ADMINISTRATION BUILDING

1/8" = 1'-0"

NOTES

1.) FOR COLUMN FOOTING SCHEDULE SEE A14/S201.

2.) FOR COLUMN BASE PLATE AND ANCHOR BOLT SCHEDULE, SEE A10/S201.

3.) FOR BOND BEAM & PRECAST LINTEL BEAM SCHEDULE SEE G1/S202.

4.) FOR DIMENSIONS NOT SHOWN SEE ARCHITECTURAL DRAWINGS.

5.) FOR TYPICAL CMU WALL & WALL FOOTING DETAILS SEE SHEET S202.

6.) SEE ARCH. & PLUMBING DWG'S. FOR FLOOR DRAIN LOCATIONS

7.) FOR COOLING TOWER PLAN & SECTION SEE A6/S203 & E6/S203.

8.) FOR MECH. PAD SECTION SEE A14/S204.

KEY LEGEND

UNIT B
UNIT A
UNIT C

Stanley D. Lindsey & Associates, Ltd.
STRUCTURAL ENGINEERS
2244 Metrocenter Blvd., Suite 208
Nashville, Tennessee 37228-1320
Project Number 95-3490

McCARTY ARCHITECTS
PROFESSIONAL ASSOCIATION
OFFICE ADDRESS: 1100 NORTH MAIN STREET TUPELO, MS 38801
TELEPHONE: (662) 844-4400
FAX: (662) 844-0500
MAILING ADDRESS: P.O. BOX 1443 TUPELO, MS 38802

PROJECT NO: • 94123

CAD FILE NO: •

DATE ISSUED: • 20 JUN. 97

DRAWN BY: • J.S./R.L.W.

CHECKED BY: • T.S.

REVISION/DATE: •

PROJECT TITLE
DEPARTMENT OF MENTAL HEALTH
REGIONAL PSYCHIATRIC HOSPITAL
GS• 400-010
TUPELO, MISSISSIPPI

SHEET NUMBER
S101

38 of 102

Plot Date: